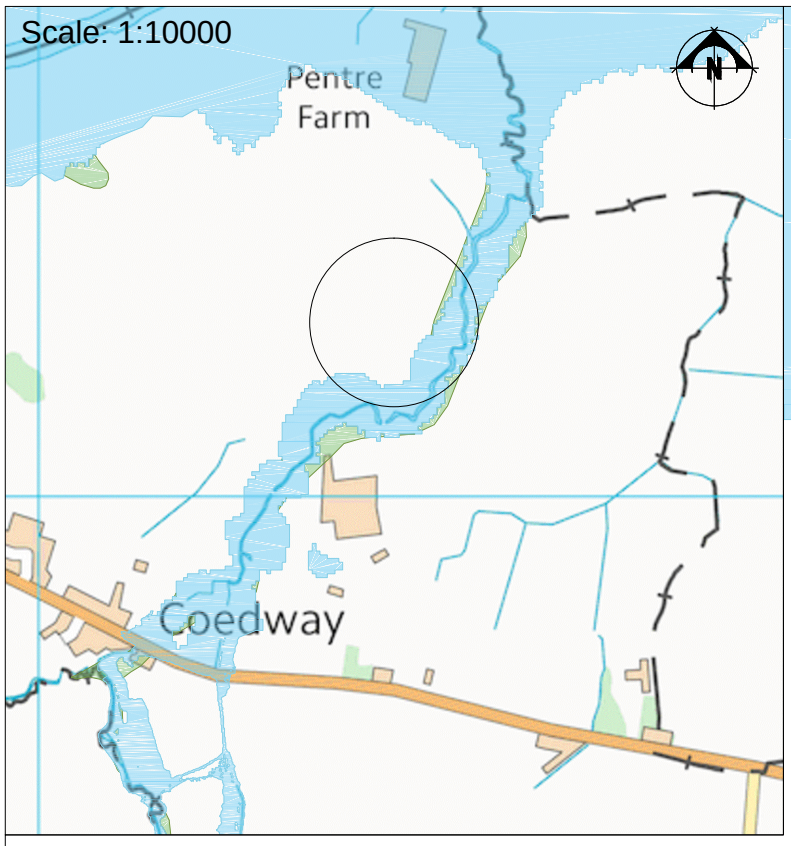

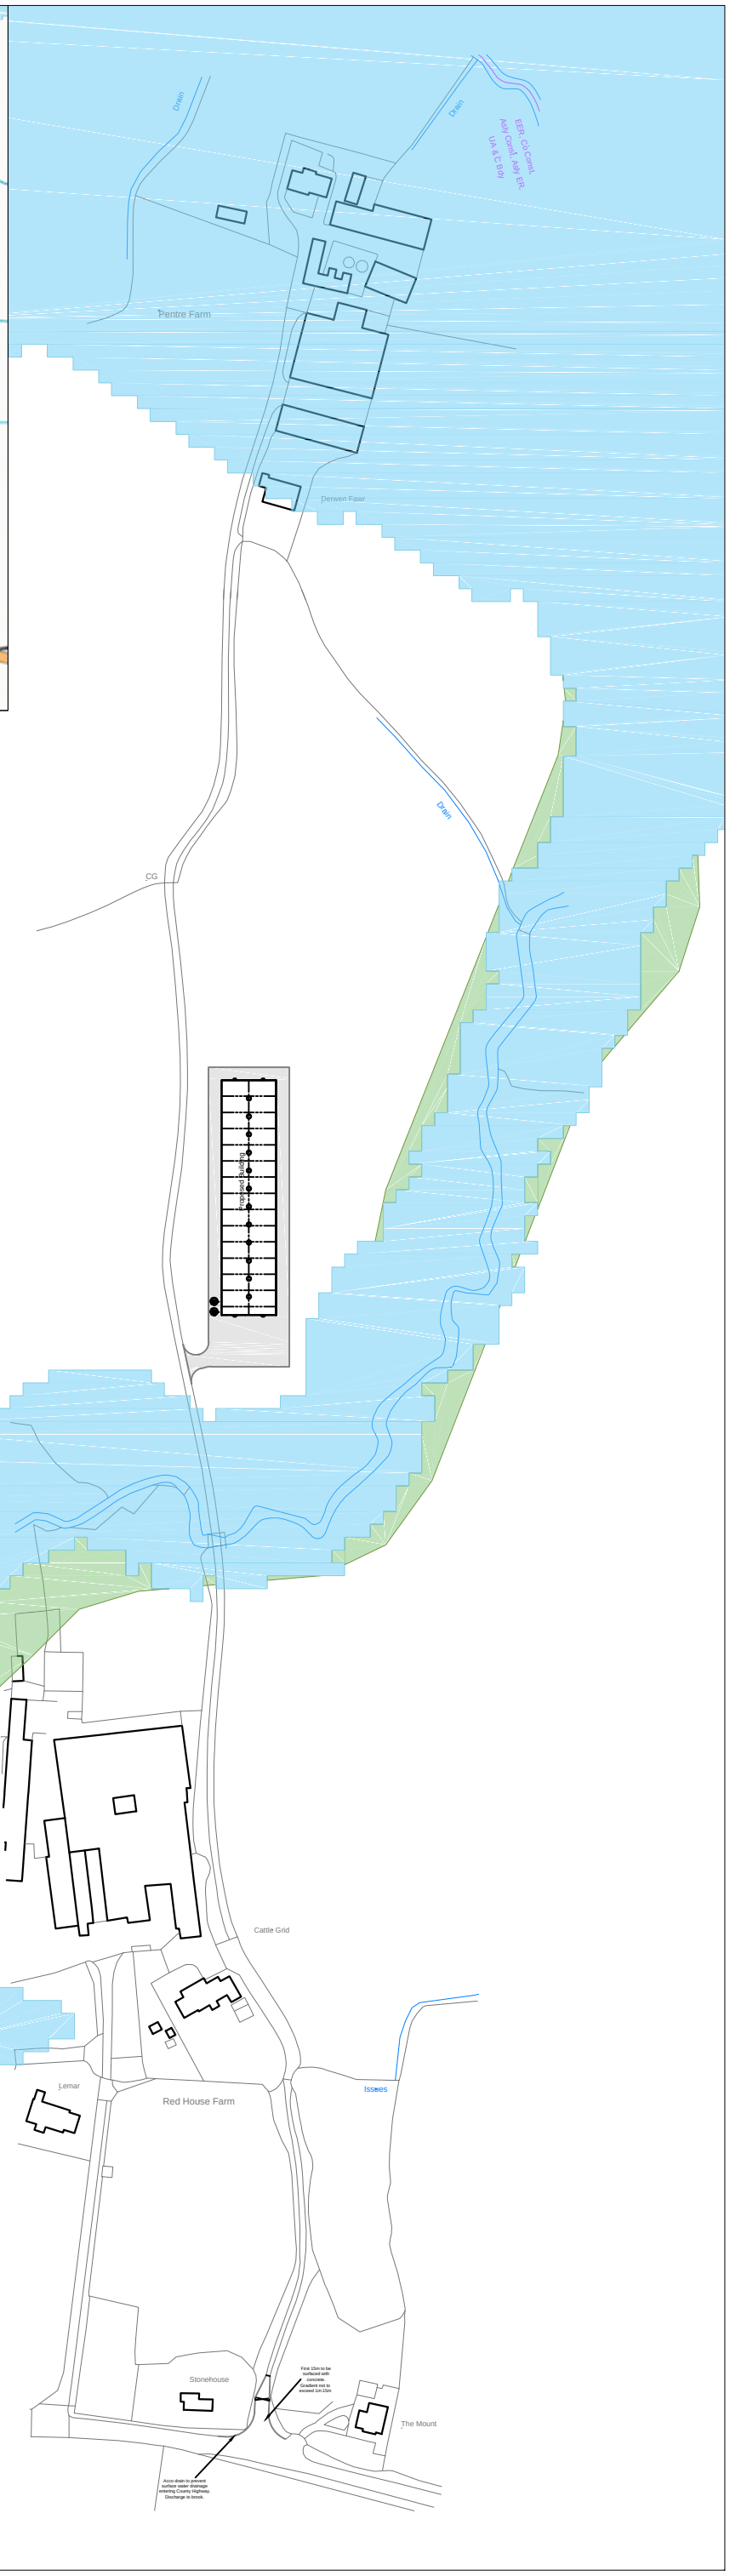

THIS DRAWING IS TO BE READ IN CONJUNCTION WITH ALL RELATED DRAWINGS. ALL DIMENSIONS MUST BE CHECKED AND VERIFIED ON SITE BEFORE COMMENCING ANY WORK OR PRODUCING SHOP DRAWINGS. THE ORIGINATOR SHOULD BE NOTIFIED IMMEDIATELY OF ANY DISCREPANCY. THIS DRAWING IS COPYRIGHT AND REMAINS THE PROPERTY ROGER PARRY & PARTNERS.

Legend

- The Development Advice Map Zone C2
- The Development Advice Map Zone B

Rev	Description	Date	Dr by	App by
Original by				

Residential - Agricultural - Commercial

Job	Proposed 38,000 bird rearing unit at Pentre Farm
Title	Location Plan
Location	Pentre Farm Coedway Shrewsbury SY5 9AW
Client	BP Lewis & Son
Scales	1:2500 @ A3
Drawing No.	RB-MZ253-01
Drawn by	AZ — Date 23/05/2018

HOGSTOW HALL, MINSTERLEY
SHREWSBURY, SHROPSHIRE. SY5 0HZ
Tel: 01743 791336 Fax: 01743 792770
email: mail@rogerparry.net
Web address: www.rogerparry.net
Roger Parry & Partners LLP partnership no.OC312203
Registered Office Hogstow Hall, Minsterley, Shrewsbury, SY5 0HZ
Registered in England and Wales.
A list of members of the LLP is available at the above address.

Ordnance Survey, ©Crown Copyright. All rights reserved. Licence no. 100019980, Contains OS data © Crown copyright [and database right] (2018). Contains public sector information licensed under the Open Government Licence v3.0