


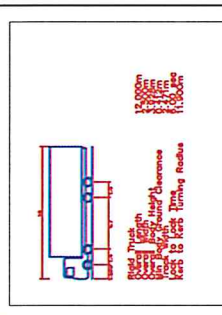

THIS DRAWING MAY BE USED ONLY FOR THE PURPOSE INTENDED AND ONLY WRITTEN DIMENSIONS SHALL BE USED

NOTES



Revision Details	By	Date	Check	Suffix

Drawing Number
SK21859-05

Penrhos Farm

Drawing Title
Swept Path Analysis
12m Rigid Right Turn Out

Scale at A3
1:250

Drawn
KAT


Approved
MAK

Check
KAT

Date
08/08/18


SK Transport Planning Ltd
Albion Wharf, 19 Albion Street
Manchester M1 5LN
Telephone (0161) 234 8509
Fax (0161) 236 7959



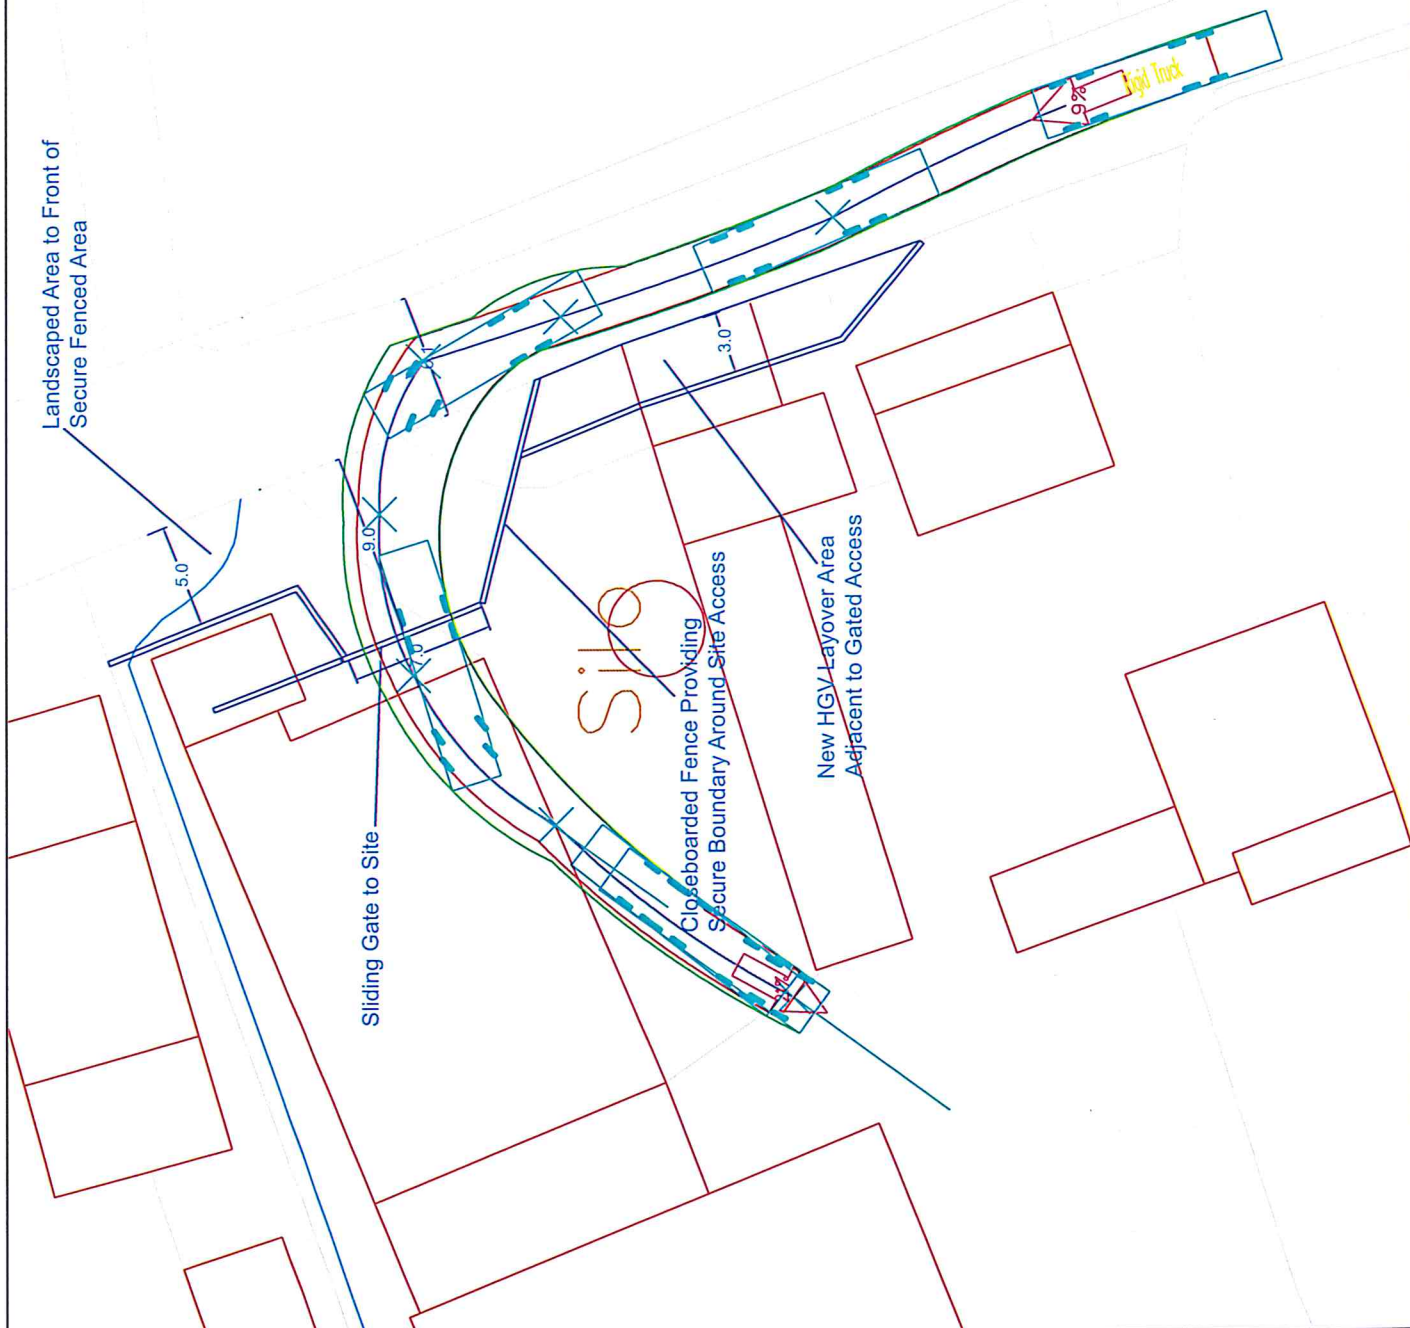

THIS DRAWING MAY BE USED ONLY FOR THE PURPOSE INTENDED AND ONLY WRITTEN DIMENSIONS SHALL BE USED

NOTES

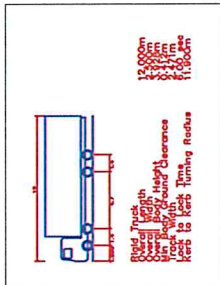

Revision Details	By	Date	Check	Suffix

Drawing Number	SK21859-04
----------------	------------

Penrhos Farm

Drawing Title
Swept Path Analysis
12m Rigid Left Turn In

Scale at A3
1:250

Drawn
KAT
Approved
MAK

Check
KAT
Date
08/08/18

SK Transport Planning Ltd
Albion Wharf, 19 Albion Street
Manchester, M1 5LN
Telephone (0161) 234 6509
Fax (0161) 236 7959



Landscaped Area to Front of
Secure Fenced Area


Sliding Gate to Site.

~~Closeboarded Fence Providing
Secure Boundary Around Site Access~~

~~New HGV Layover Area
Adjacent to Gated Access~~

THIS DRAWING MAY BE USED ONLY FOR
THE PURPOSE INTENDED AND ONLY
WRITTEN DIMENSIONS SHALL BE USED

NOTES

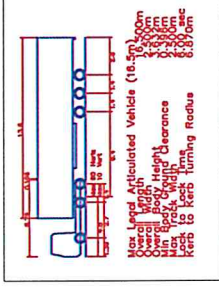

Revision Details	By	Date	Suffix

Drawing Number

SK21859-03

Penrhos Farm

Drawing Title

Swept Path Analysis
Max Legal Artic Right Turn Out

Scale at A3

1:250


Drawn	
-------	--

5

Check


SK Transport Planning Ltd
Albion Wharf, 19 Albion Street
Manchester M1 5LN
Telephone (0161) 234 6509
Fax (0161) 236 7959



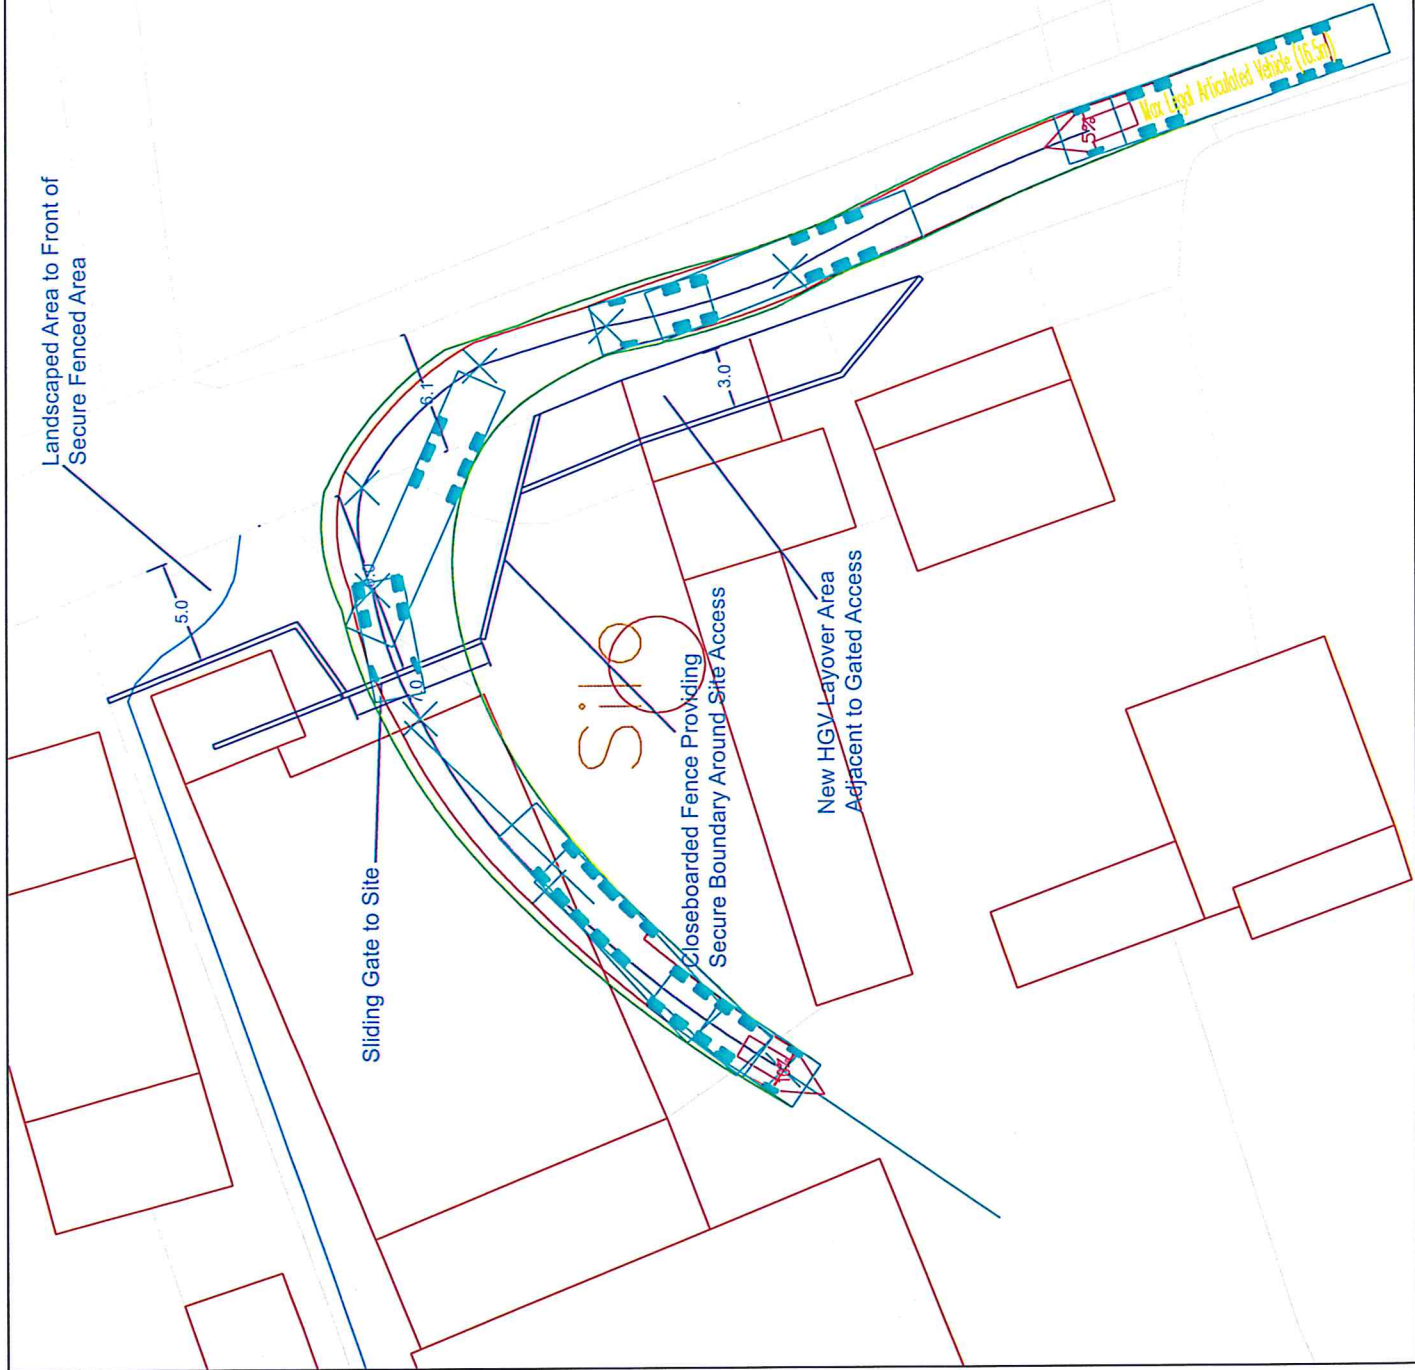

THIS DRAWING MAY BE USED ONLY FOR THE PURPOSE INTENDED AND ONLY WRITTEN DIMENSIONS SHALL BE USED

NOTES

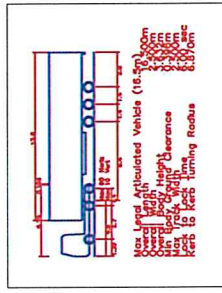

Revision	Details	By	Check	Date	Suffix

Drawing Number
SK21859-02

Penrhos Farm

Drawing Title
Swept Path Analysis
Max Legal Artic Left Turn In

Scale at A3
1:250

Drawn
KAT

Approved
MAK

Check
KAT

Date
08/08/18

SK Transport Planning Ltd
Albion Wharf, 19 Albion Street
Manchester, M1 5LN
Telephone (0161) 234 6509
Fax (0161) 236 7959



THIS DRAWING MAY BE USED ONLY FOR THE PURPOSE INTENDED AND ONLY WRITTEN DIMENSIONS SHALL BE USED

NOTES

Revision Details	By	Check	Date	Suffix

Drawing Number
SK21859-06

Drawing Title
Penrhos Farm
Deliverable Visibility Splays
(Based on 85th %ile Speed
Survey Data)

Scale at A3
1:250

Drawn
KAT

Approved
MAK

Check
KAT

Date
08/08/18

SK Transport Planning Ltd
Albion Wharf, 19 Albion Street
Manchester M1 5LN
Telephone (0161) 234 6509
Fax (0161) 236 7959

